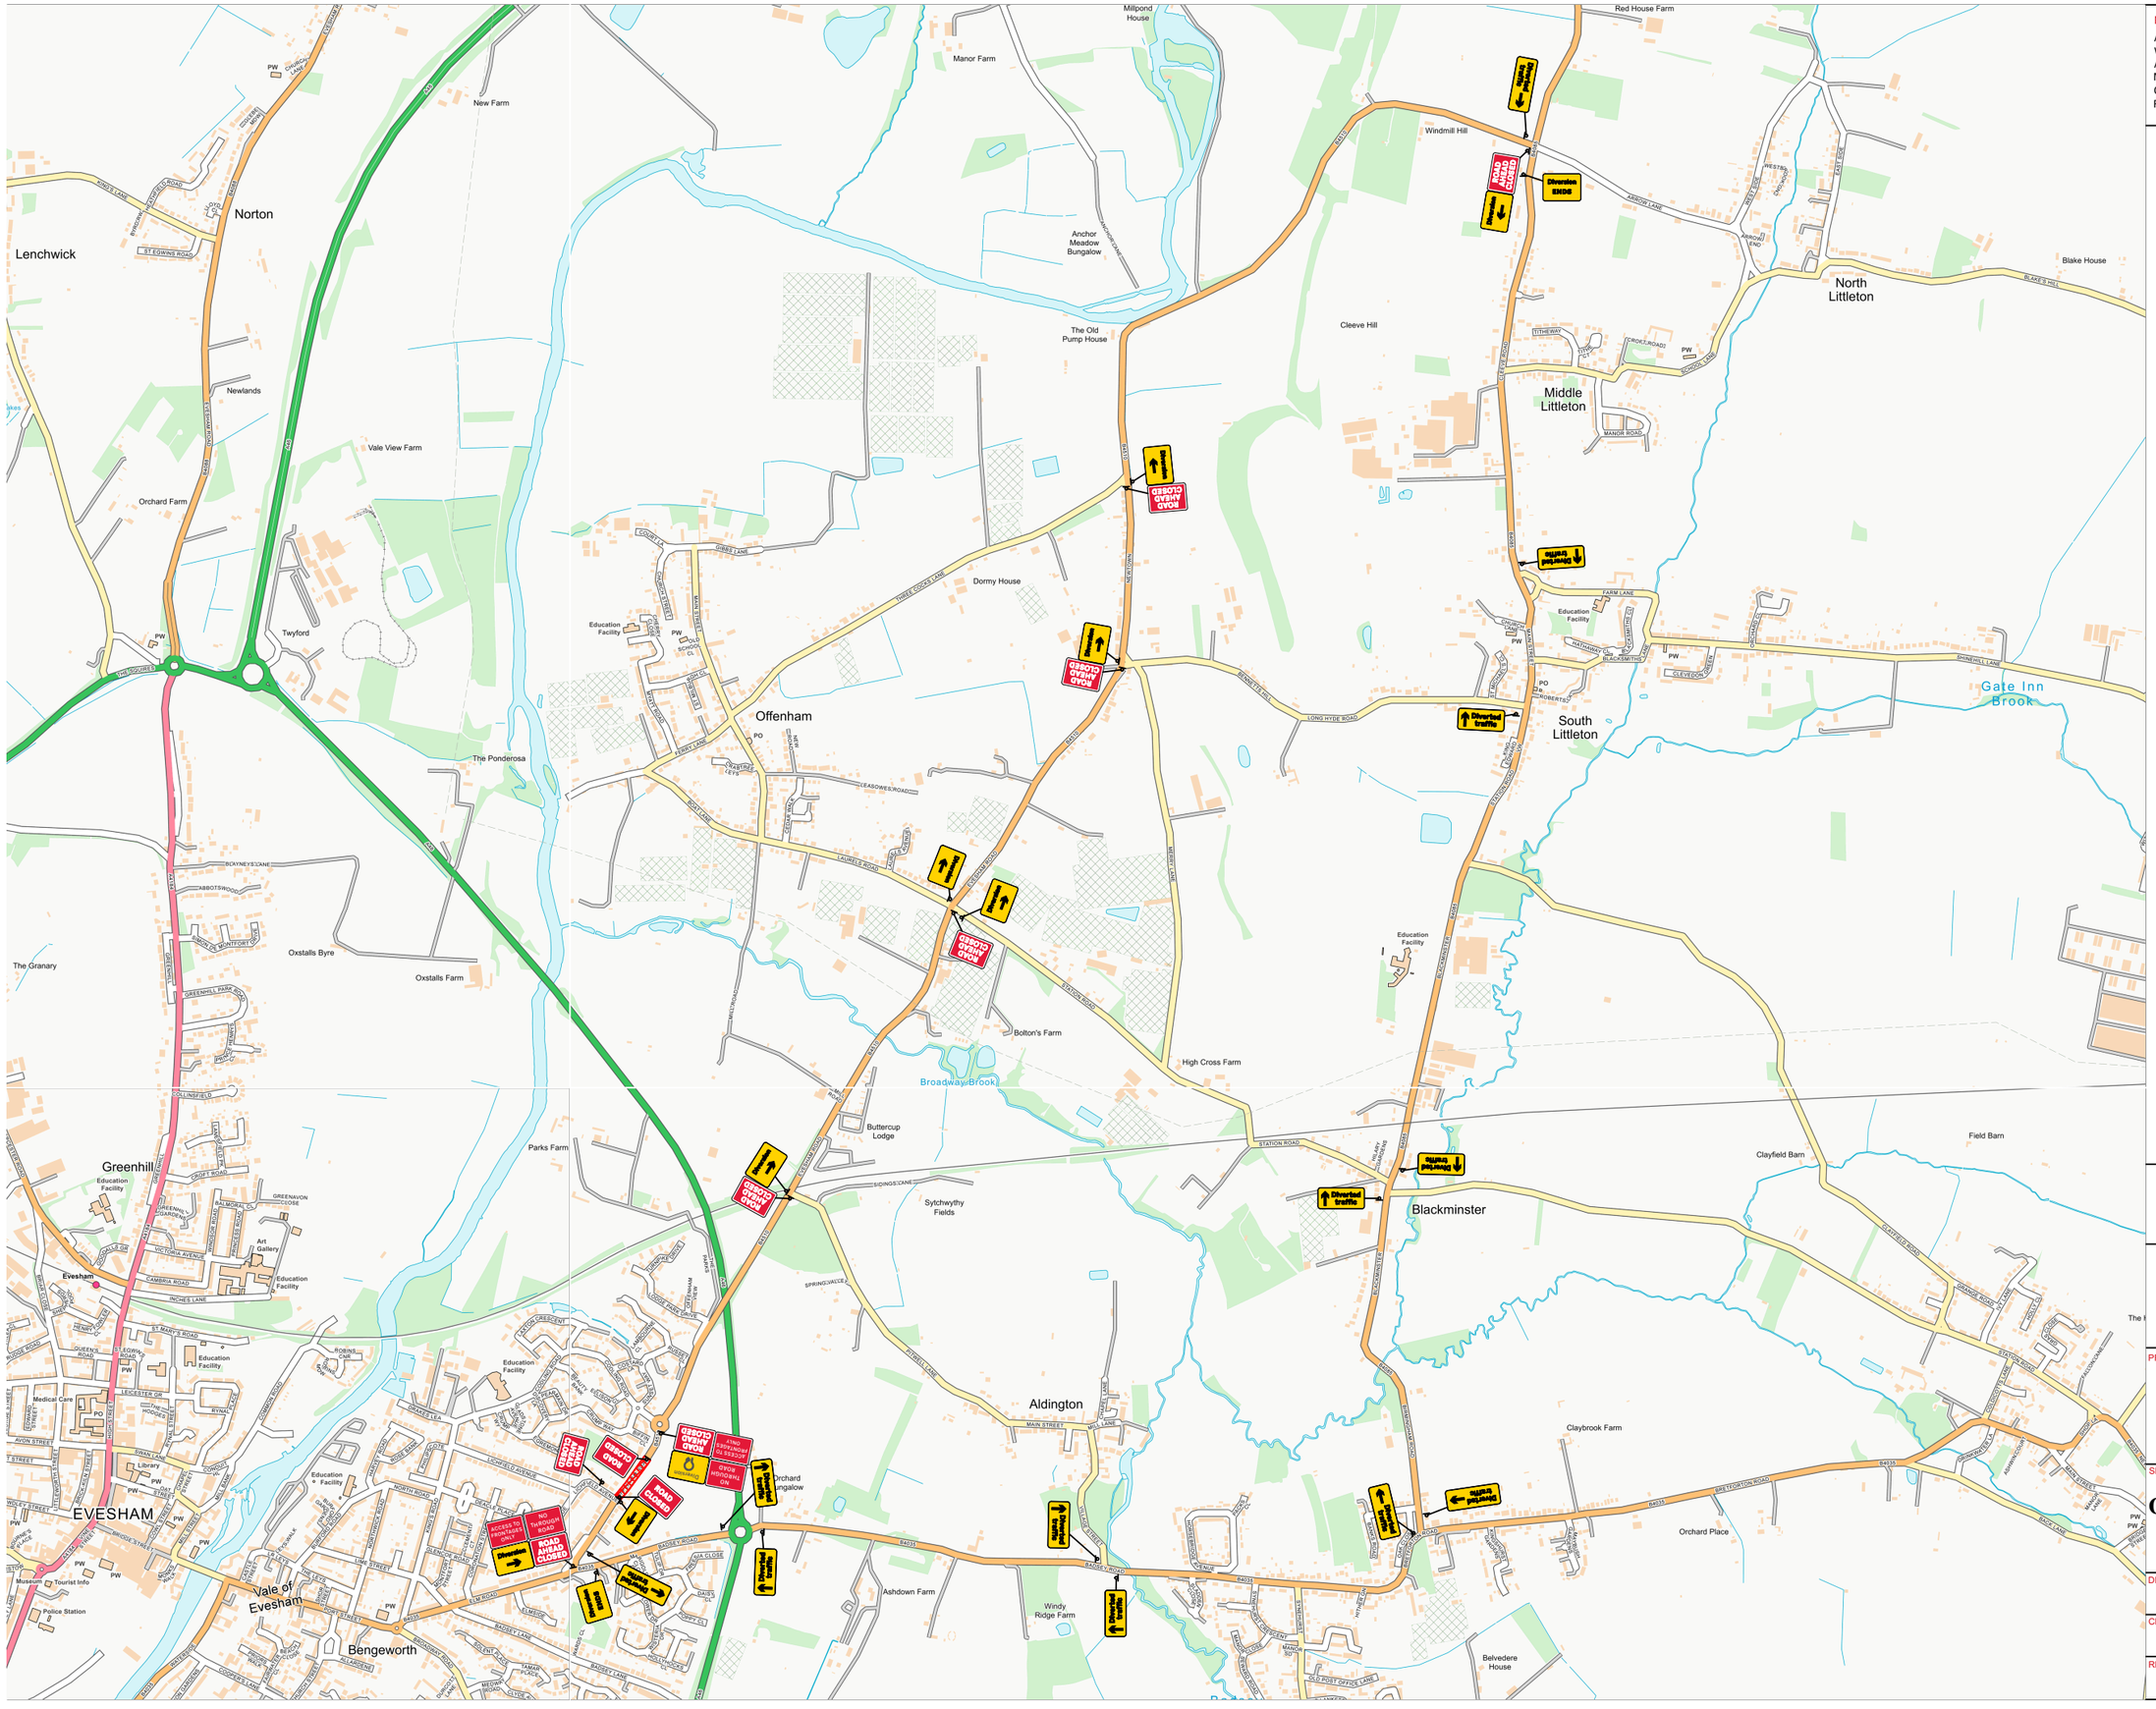

NOTES:

ALL TRAFFIC MANAGEMENT TO BE IN ACCORDANCE WITH 'SAFETY AT STREETWORKS & ROADWORKS' AND THE TSRGD 2016, AND INSTALLATION, MAINTENANCE AND DISMANTLE METHODS MUST COMPLY WITH HEADWAY TRAFFIC MANAGEMENT'S RELEVANT METHOD STATEMENT(S).

HEADWAY
TRAFFIC MANAGEMENT

CONTRACTORS

PROJECT:

Road Clsoure Diversion

SITE ADDRESS:

Offenham Road, Evesham, WR11 3DY

DRAWN BY: **D.Cox**	DATE: **26/03/2024**
CHECKED BY: **C.Owen**	OUR REF:
REF:	REVISION: